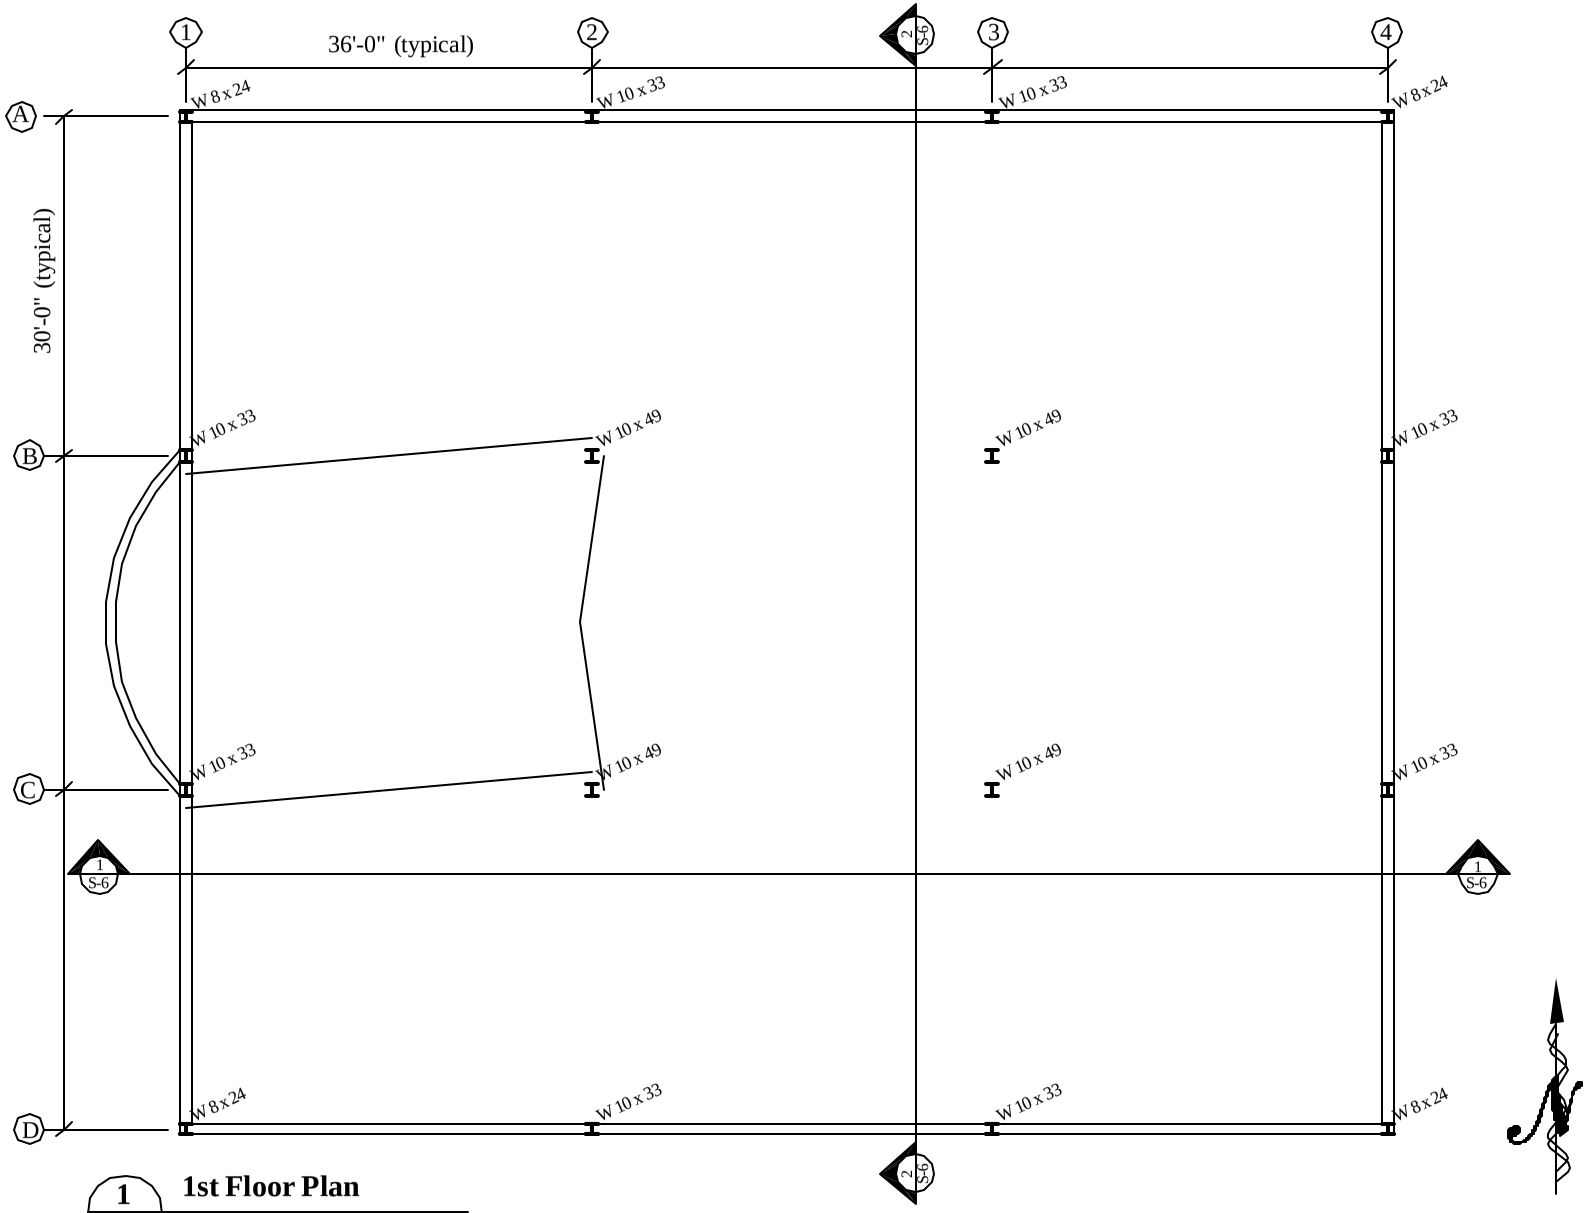


**1st Floor Plan**

1
S-1

**A**ISC
**D**esign
**E**ngineers

**AISC Office Building**
Steel Building Case Study
Lawrence, Kansas

Sheet # :

S-1

Sheet:
1 of 9